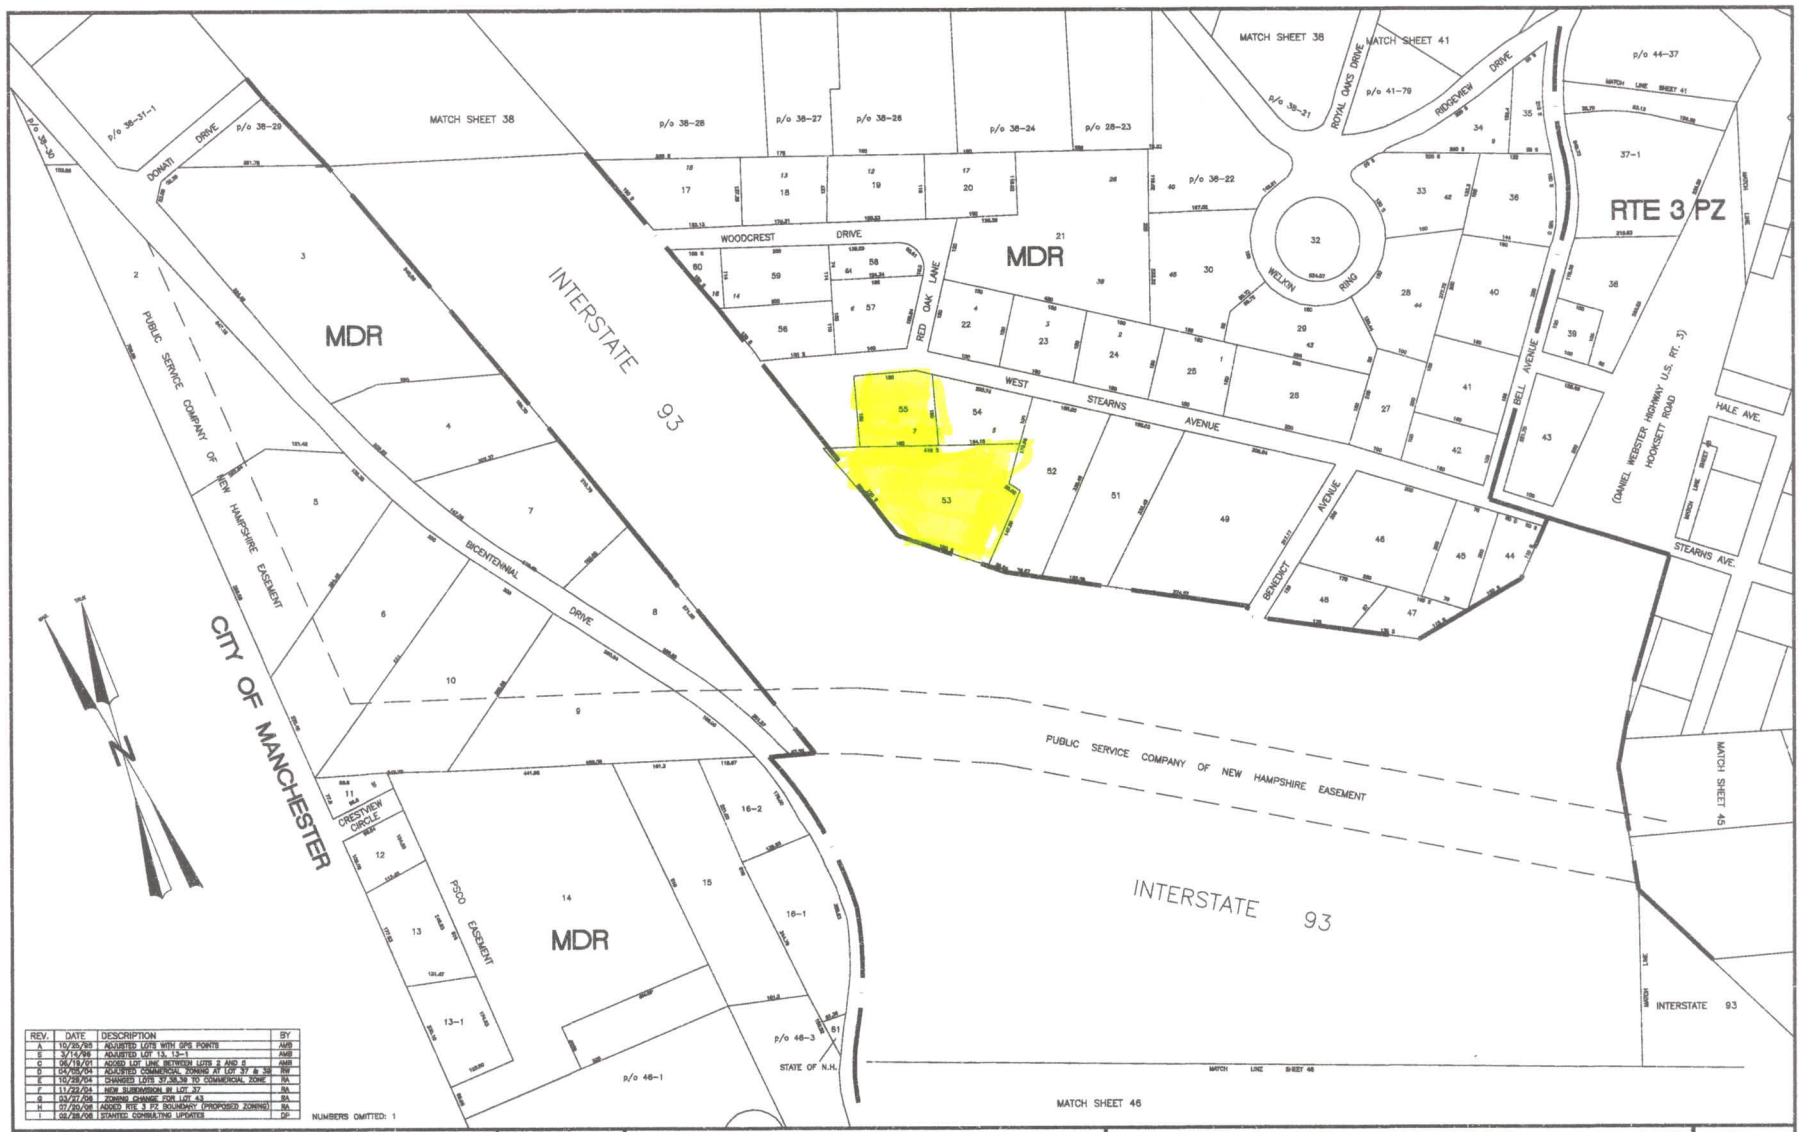

REV.	DATE	DESCRIPTION	BY
A	10/25/93	ADJUSTED LOTS WITH GPS POINTS	AMB
B	3/15/99	ADJUSTED LOT 13, 13-1	AMB
C	06/18/01	ADDED LOT LINE BETWEEN LOTS 5 AND 6	AMB
D	04/05/04	ADJUSTED COMMERCIAL ZONING AT LOT 37 & 38	RM
E	10/29/04	CHANGED LOTS 37,38,39 TO COMMERCIAL ZONE	RA
F	11/22/04	NEW SUBDIVISION IN LOT 37	RA
G	03/27/06	ZONING CHANGE FOR LOT 43	RA
H	07/20/06	ADDED RTE 3 PZ BOUNDARY (PROPOSED ZONING)	RA
I	02/28/08	STANTEC CONSULTING UPDATES	DP

ZONING LEGEND
ZONING BOUNDARY
MDR - MEDIUM DENSITY RESIDENTIAL

DIGITIZED AND ELECTRONICALLY PREPARED BY STANTEC CONSULTING INC.

LEGEND
MATCH LINE
SCALED DISTANCE: 1776 S
HIGHEST NO. USED: 38

DO NOT USE THE INFORMATION ON THESE PLANS FOR DEED DESCRIPTIONS.

HOOKSETT, NH 44